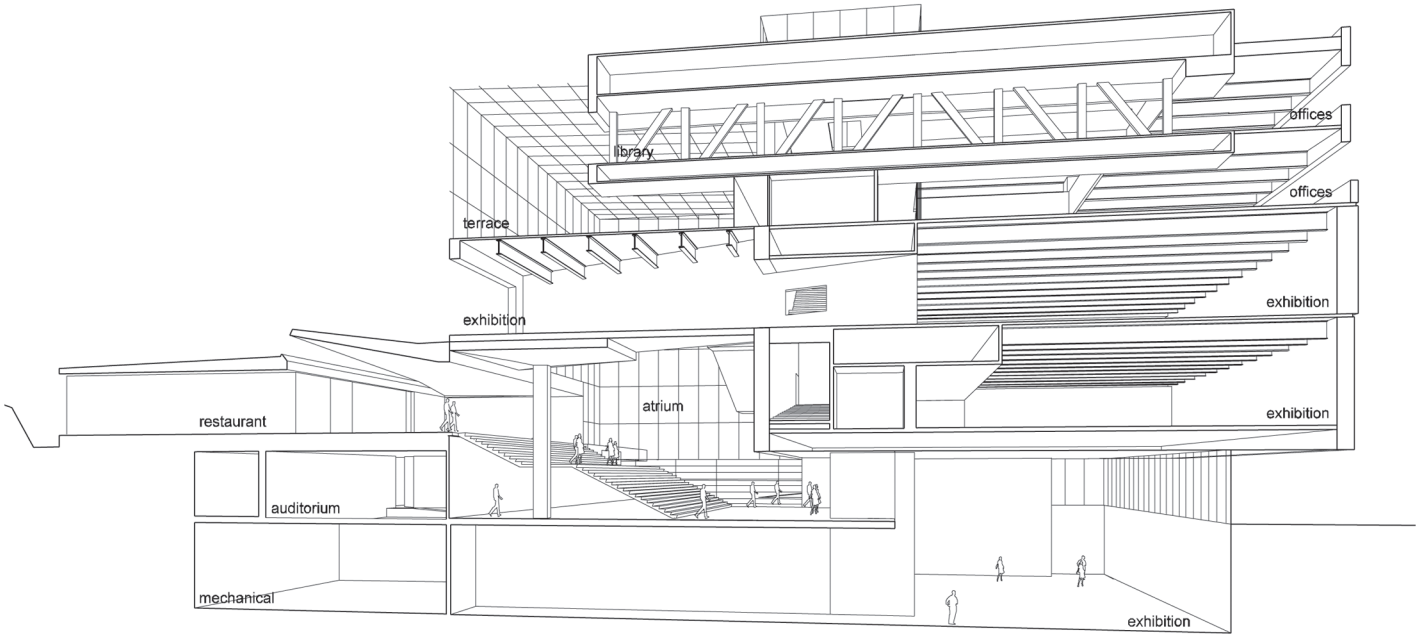

offices
library
offices
terrace
exhibition
exhibition
atrium
exhibition
restaurant
auditorium
mechanical
exhibition

